This drawing is the property of WE MAKE IT HAPPEN LTD. It may not be duplicated or disclosed to any third party for any purpose except as authorised in writing by WE MAKE IT HAPPEN LTD. Figured dimensions only are to be used in preference to small scale drawings, contractor to verify all site dimensions, levels and sewer invert levels at connection points before any work commences. Any errors or omissions are to be reported to the designer. If in doubt ask. The contractor is to comply with all current buildings regulations. This drawing is to be read in conjunction with the relevant consultants and/or specialist drawings/ documents and any discrepancies or variations are to be notified to the designer before the affected work commences.

© WE MAKE IT HAPPEN LTD.
All rights reserved.

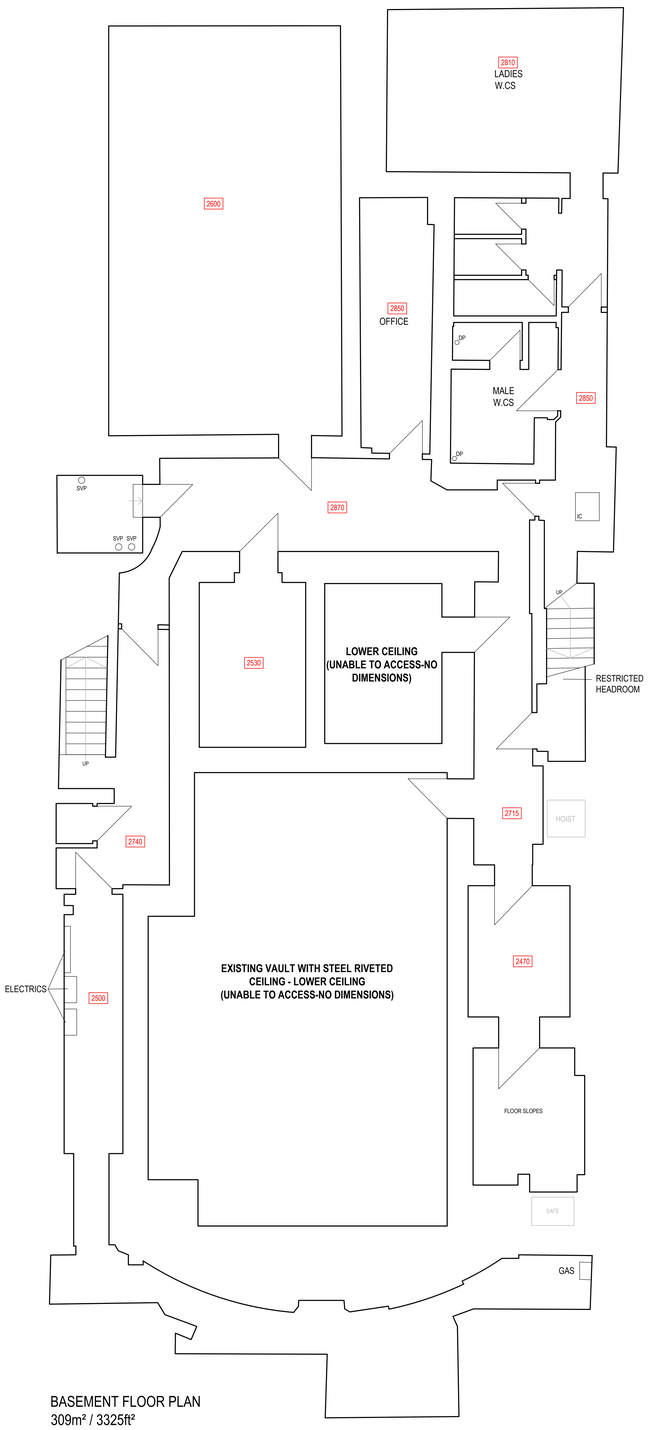

BASEMENT FLOOR PLAN
309m² / 3325ft²

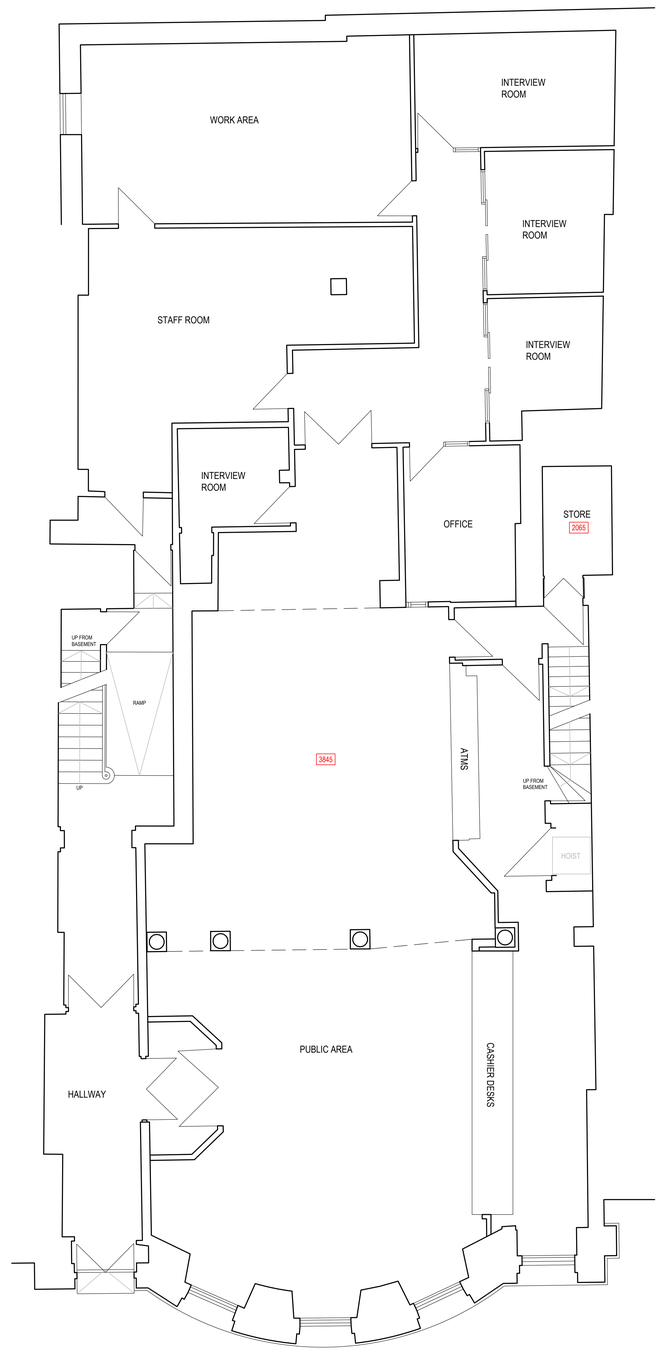

GROUND FLOOR PLAN
340m² / 3658ft²

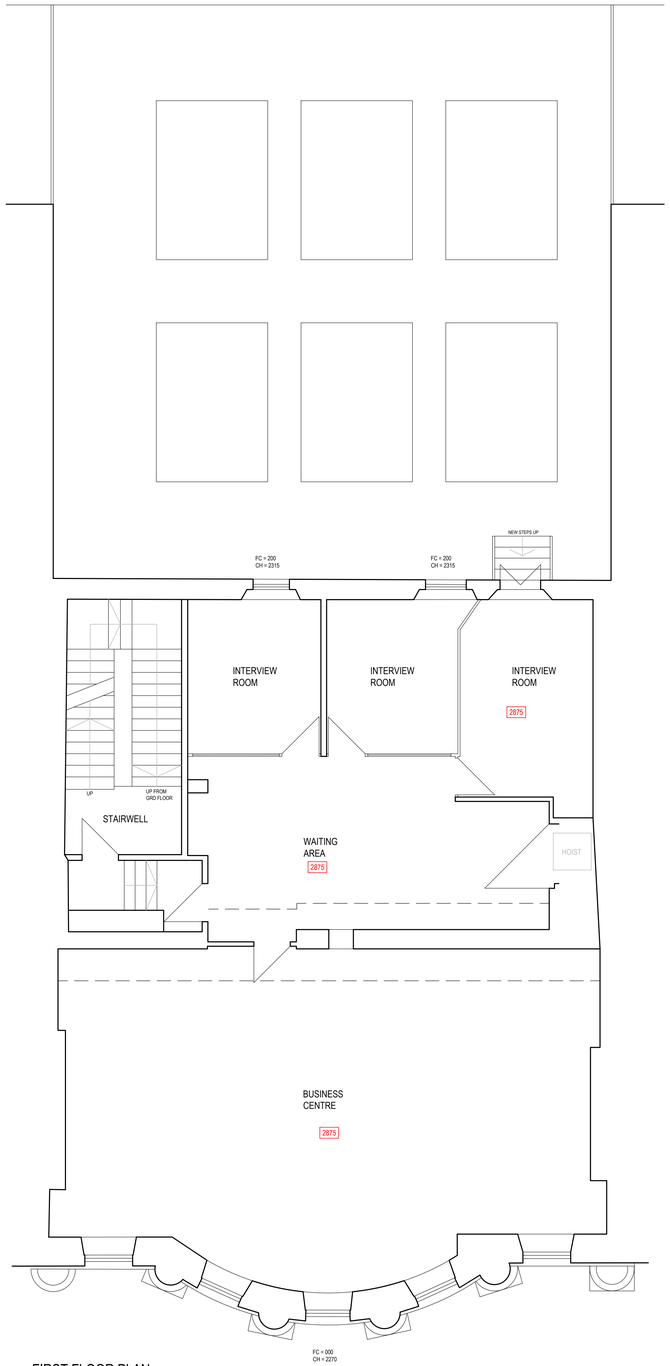

FIRST FLOOR PLAN
186m² / 2001ft²

1:50 0 1 2 3 4 5m
0.5

WE MAKE IT HAPPEN
Design & Build Ltd
Chameleon House, Drury Lane
Ponswood Ind Est. St Leonards on Sea
East Sussex , TN38 9BA
T +44 01424 422666
F +44 01424 717667
E info@wmih.co.uk

F			
E			
D			
C			
B			
A			

IVY BATH
39 MILSOM STREET
BATH AVON
BA1 1DS

EXISTING PLAN - BASEMENT, GRD, 1ST FLOOR

DRAWN BY - A TIDMARSH
DATE - NOVEMBER 2015
SCALE - 1:50 @ A0

DRAWING No. 4322 / 134 / 101