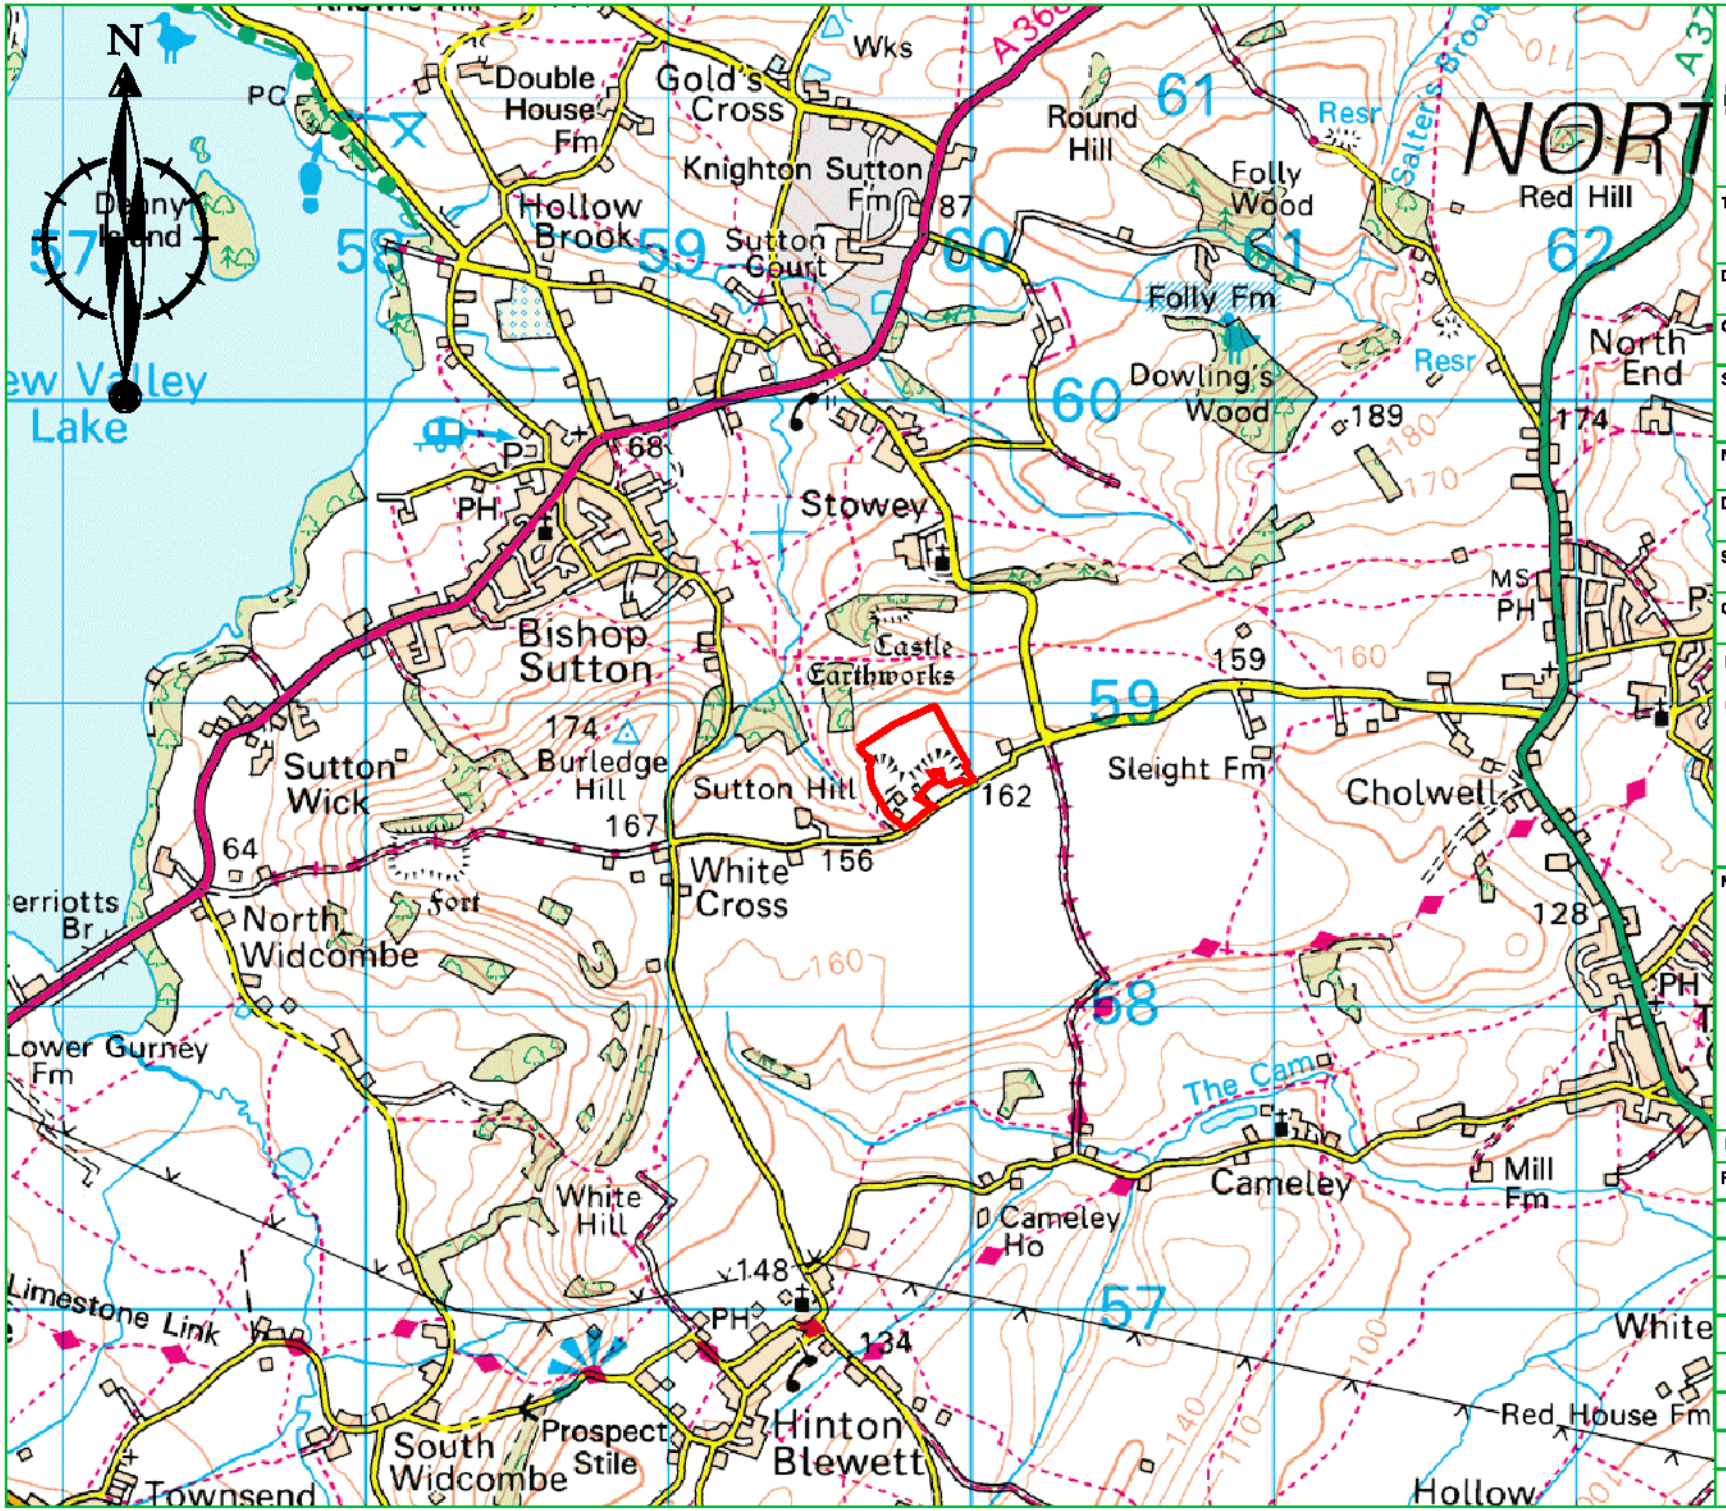

Oaktree Environmental Ltd
Waste Management and Environmental Consultants
Unit 5, Oasis Park, Road One
Winsford Industrial Estate
Winsford, Cheshire CW7 3RY
Tel: 01606 558833 Fax: 01606 861182
E-mail: sales@oaktree-environmental.co.uk

Title:	SITE LOCATION MAP
Drawing No:	2055/126/01
Client:	Larry Edmunds
Site:	Stowey Quarry, Stowey Road, Cameley
NGR:	
Date:	2 December 2010
Printed At:	A4
Scale:	1:25,000
Revision:	B
Drawn By:	RS
Client No:	126
Job No:	2055
Checked:	

KEY:

Application site

Notes:

Reproduced with the permission of the controller of H.M.S.O. Crown copyright licence No. 100015148

Revision Details:

Rev:	Description:	Date:
-	Initial drawing	31/03/10
A	Screening request document	10/06/10
B	Planning application submission	02/12/10