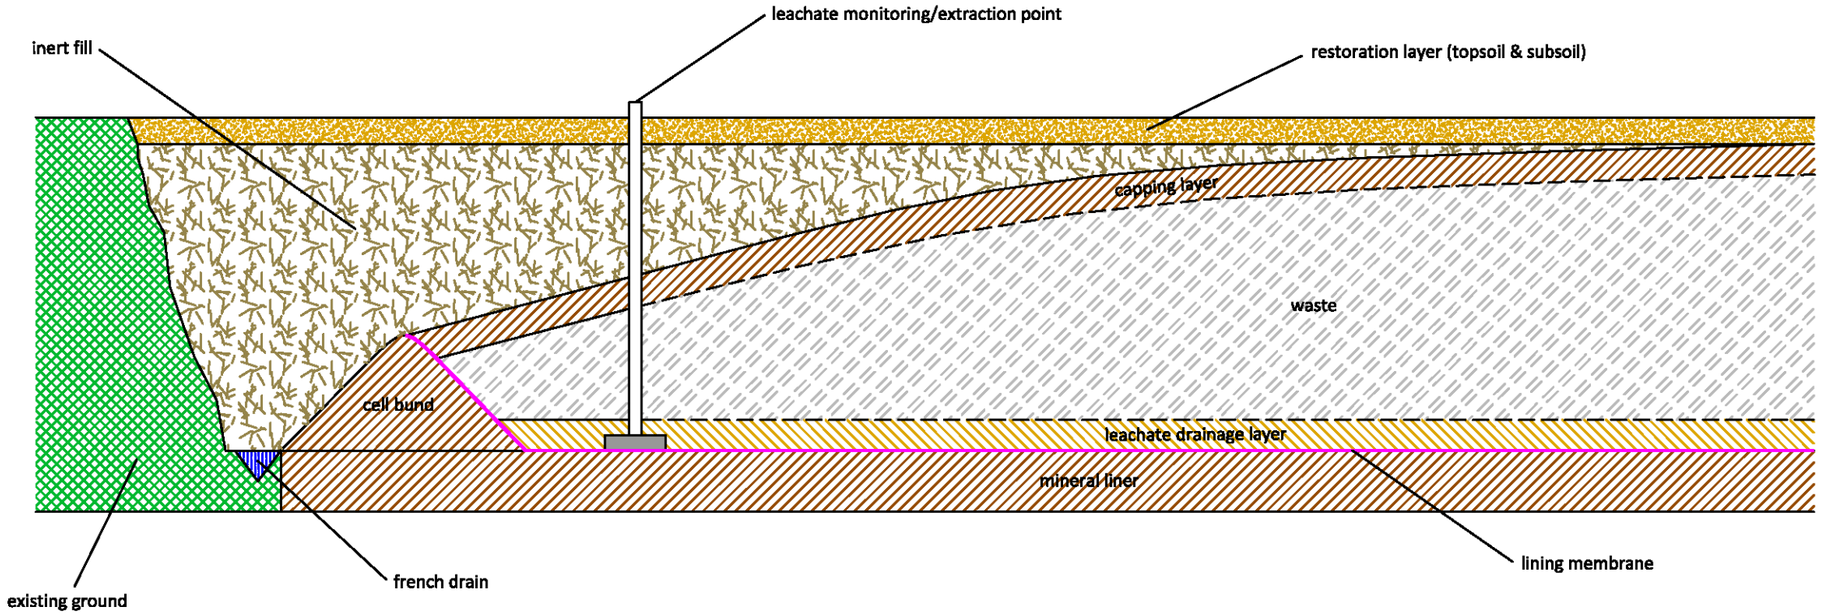

Oaktree Environmental Ltd
Waste Management and Environmental Consultants
Unit 5, Oasis Park, Road One
Winsford Industrial Estate
Winsford, Cheshire CW7 3RY
Tel: 01606 558833 Fax: 01606 861182
E-mail: sales@oaktree-environmental.co.uk

Title:	CELL CONSTRUCTION SCHEMATIC
Drawing No:	2055/126/10
Client:	Larry Edmunds
Site:	Stowey Quarry, Stowey Road, Cameley
NGR:	
Date:	6 January 2011
Printed At:	A3
Scale:	Not to Scale
Revision:	A
Drawn By:	RS
Checked:	

Notes:

Drawing is a schematic and for indication only.

Full technical details will be determined with the Environment Agency during Environmental Permitting application phase.

Revision Details:

Rev:	Description:	Date:
-	Planning application submission	08/12/10
A	LPA comments	06/01/11